F:\40212JDA\406111206\Planning\PARK EXHIBIT.dwg Printed: Jan 16, 2007 - 6:51pm Printed By: jkcarper COPYRIGHT © 2005 ○ ALL RIGHTS RESERVED ○ DRAWINGS MAY NOT BE REPRODUCED IN ANY FORM WITHOUT WRITTEN PERMISSION

T.M.S #: 220-00-02-116
SITE AREA: 56.773 ac
WETLAND FILL: 1.112 ac
AVERAGE WETLAND BUFFER WIDTH: 51.2 ft

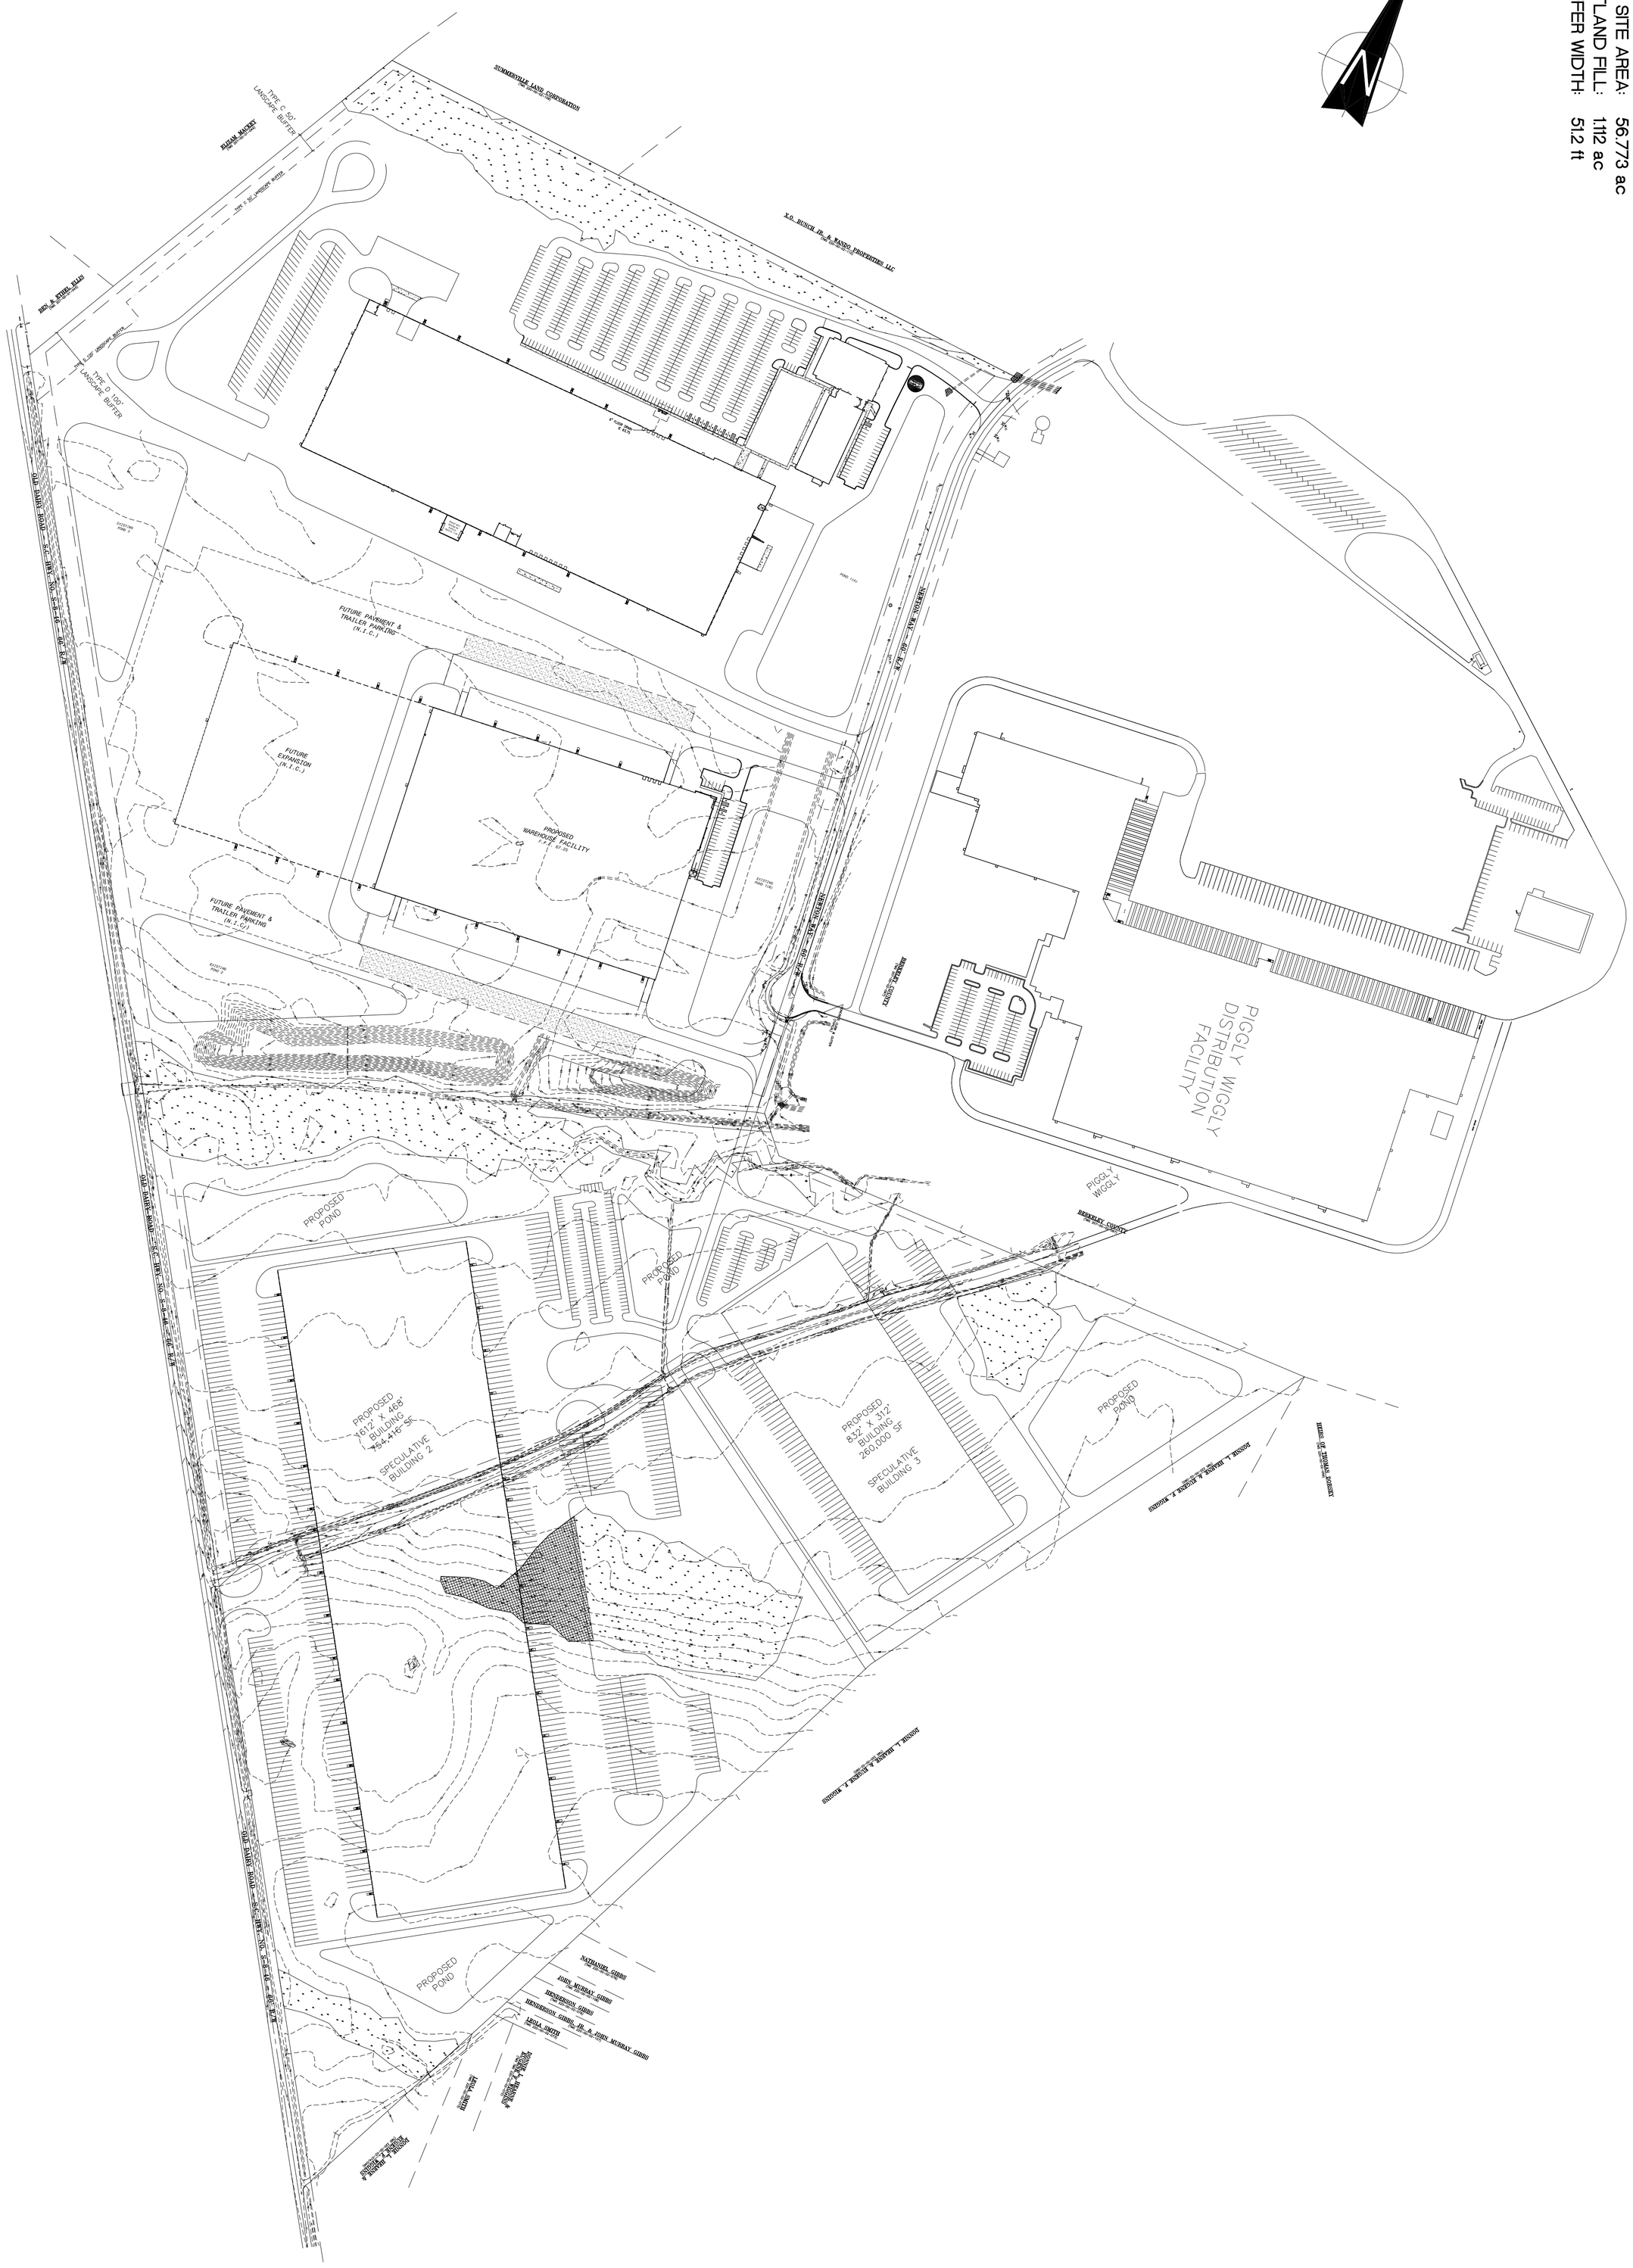

GRAPHIC SCALE
(IN FEET)
1 inch = 200 ft.
200 0 100 200 400 800

DRAWING NUMBER 1 OF 1

SPECULATIVE BUILDINGS

JEDBURG, SOUTH CAROLINA
FOR
JEDBURG COMMERCE PARK

PROPOSED SITE LAYOUT AND MASTER PLAN

SCALE: AS SHOWN
JOB NO. 406111206A
DATE: JANUARY 2007
DESIGNED JKC
DRAWN CMH
CHECKED JKC

REVISIONS:

HGBD A Bell Company

HUSSEY, GAY, BELL & DEYOUNG, INC.
OF SOUTH CAROLINA
CONSULTING ENGINEERS
POST OFFICE BOX 1771
MT. PLEASANT, SC 29465
TEL (843) 849-7500
474 WANDO PARK BOULEVARD
SUITE 201 (29464)
FAX (843) 849-7502
www.hgbd.com